

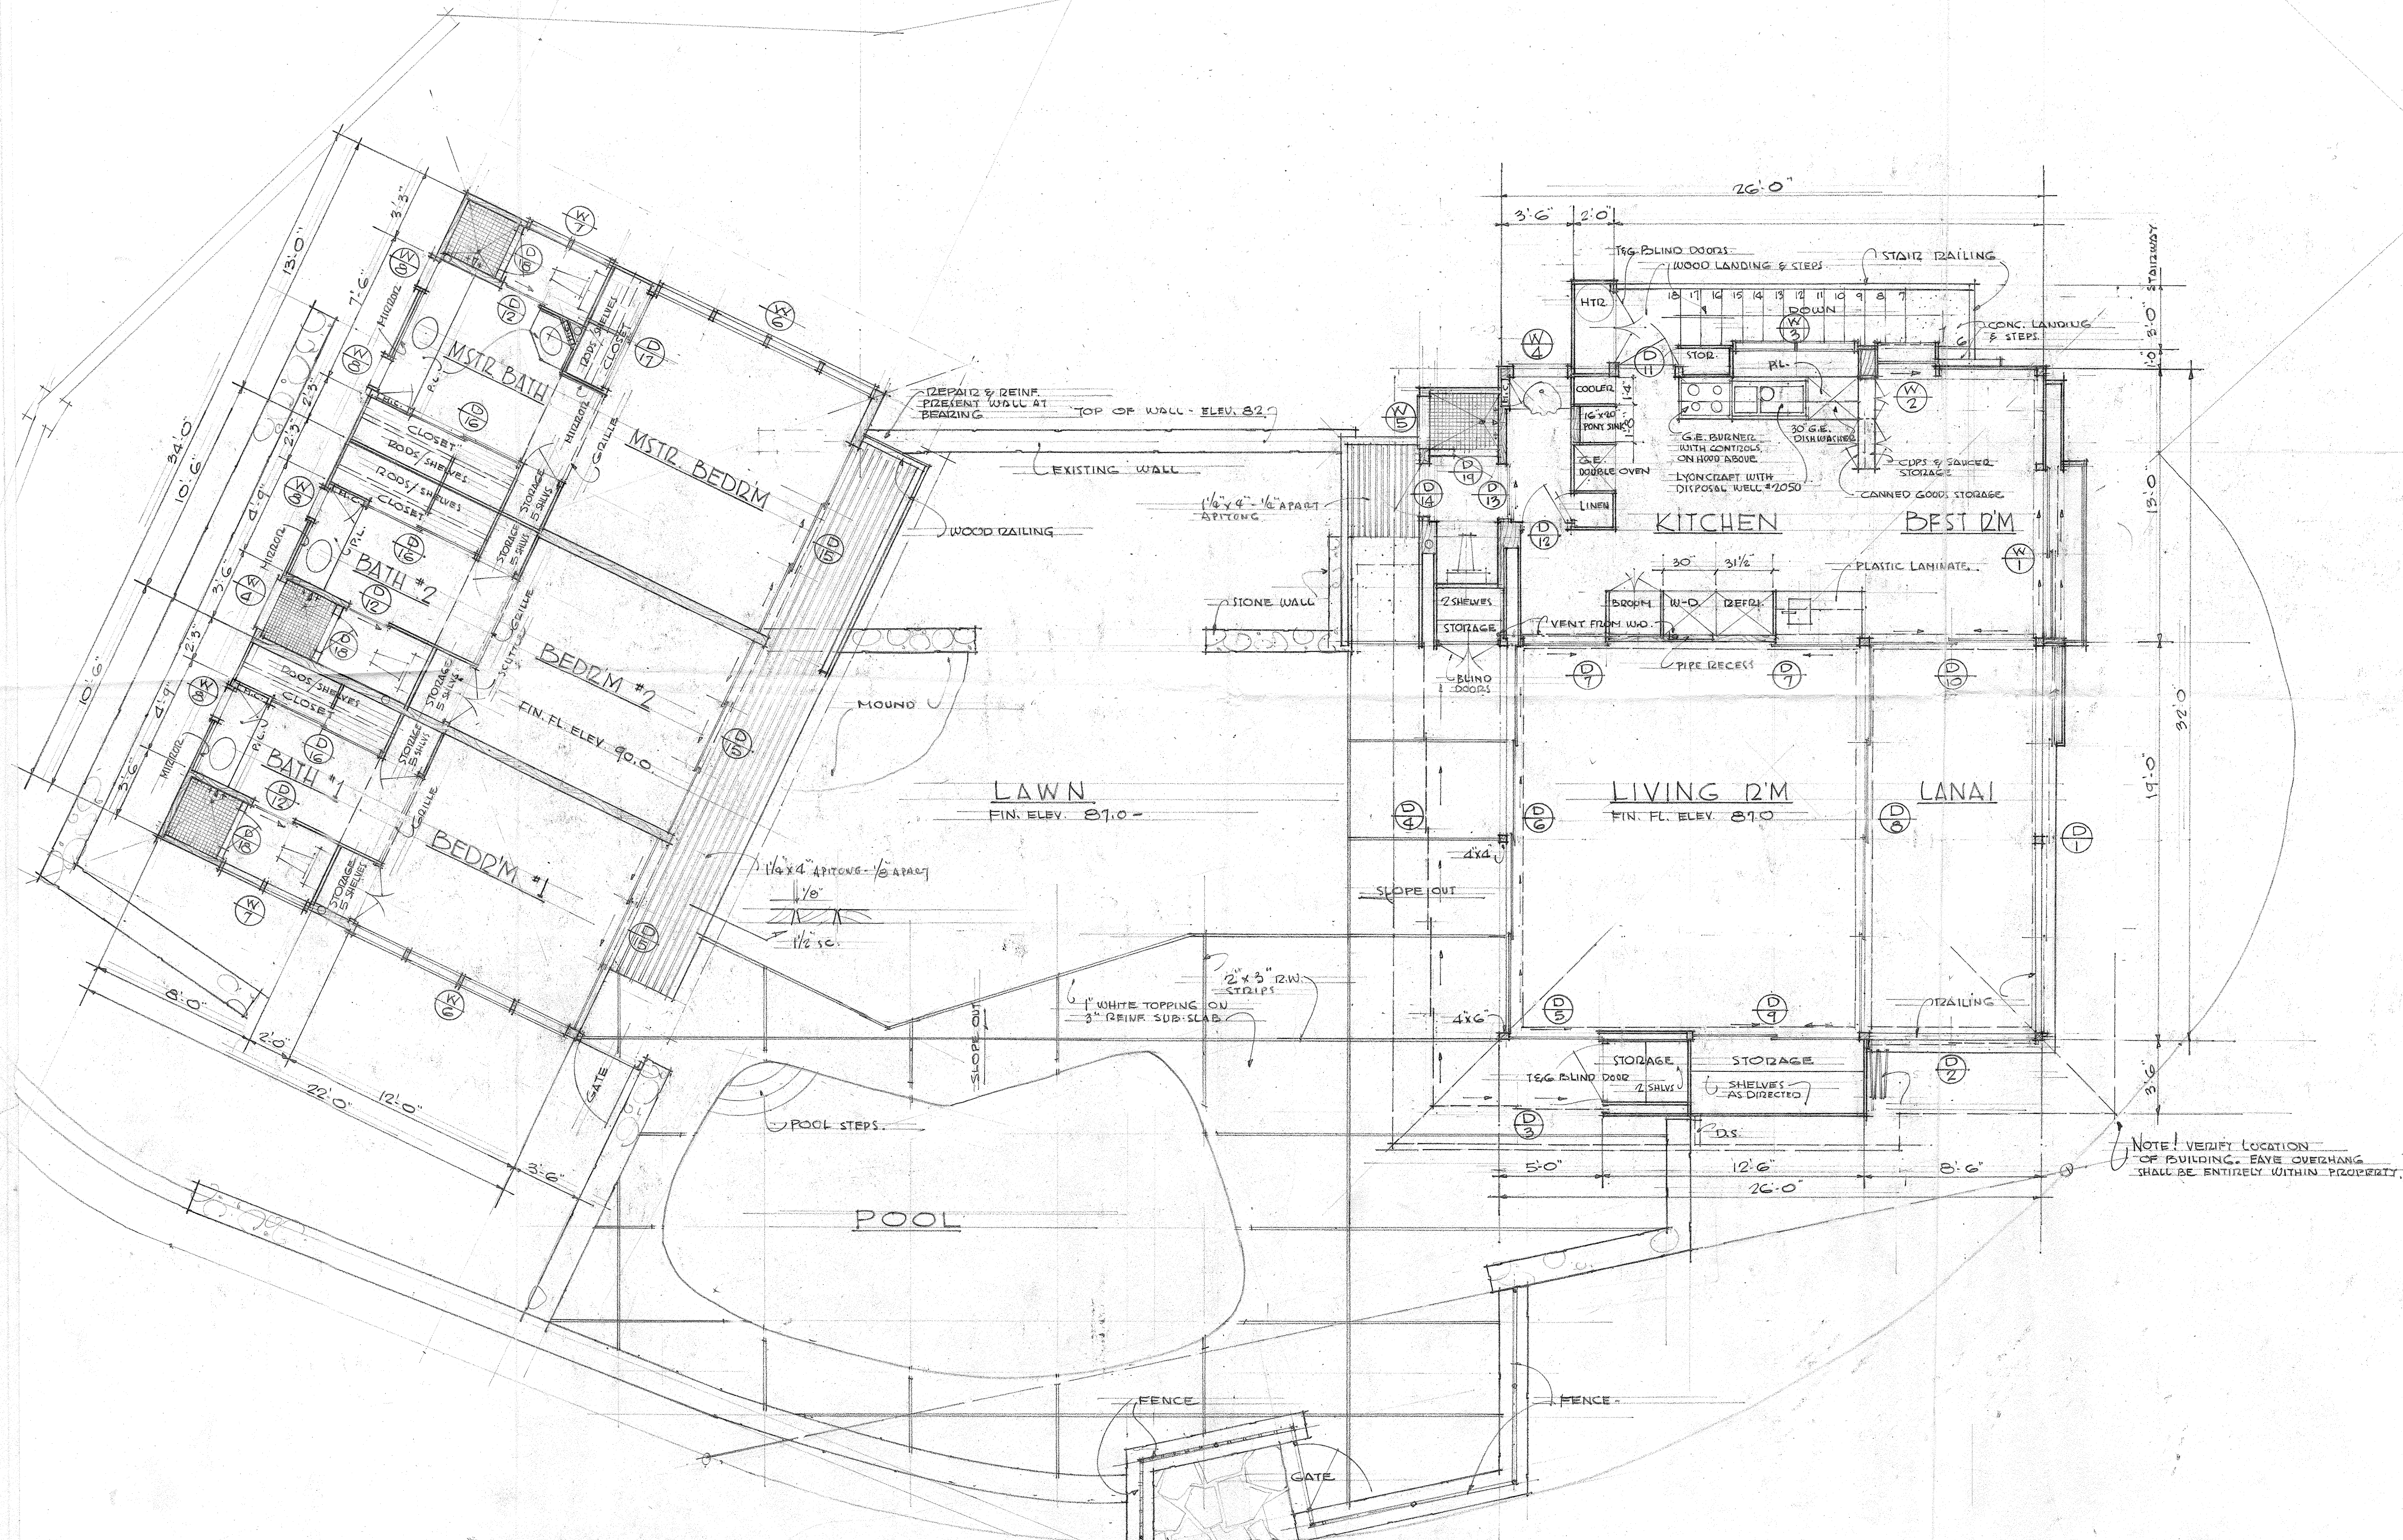


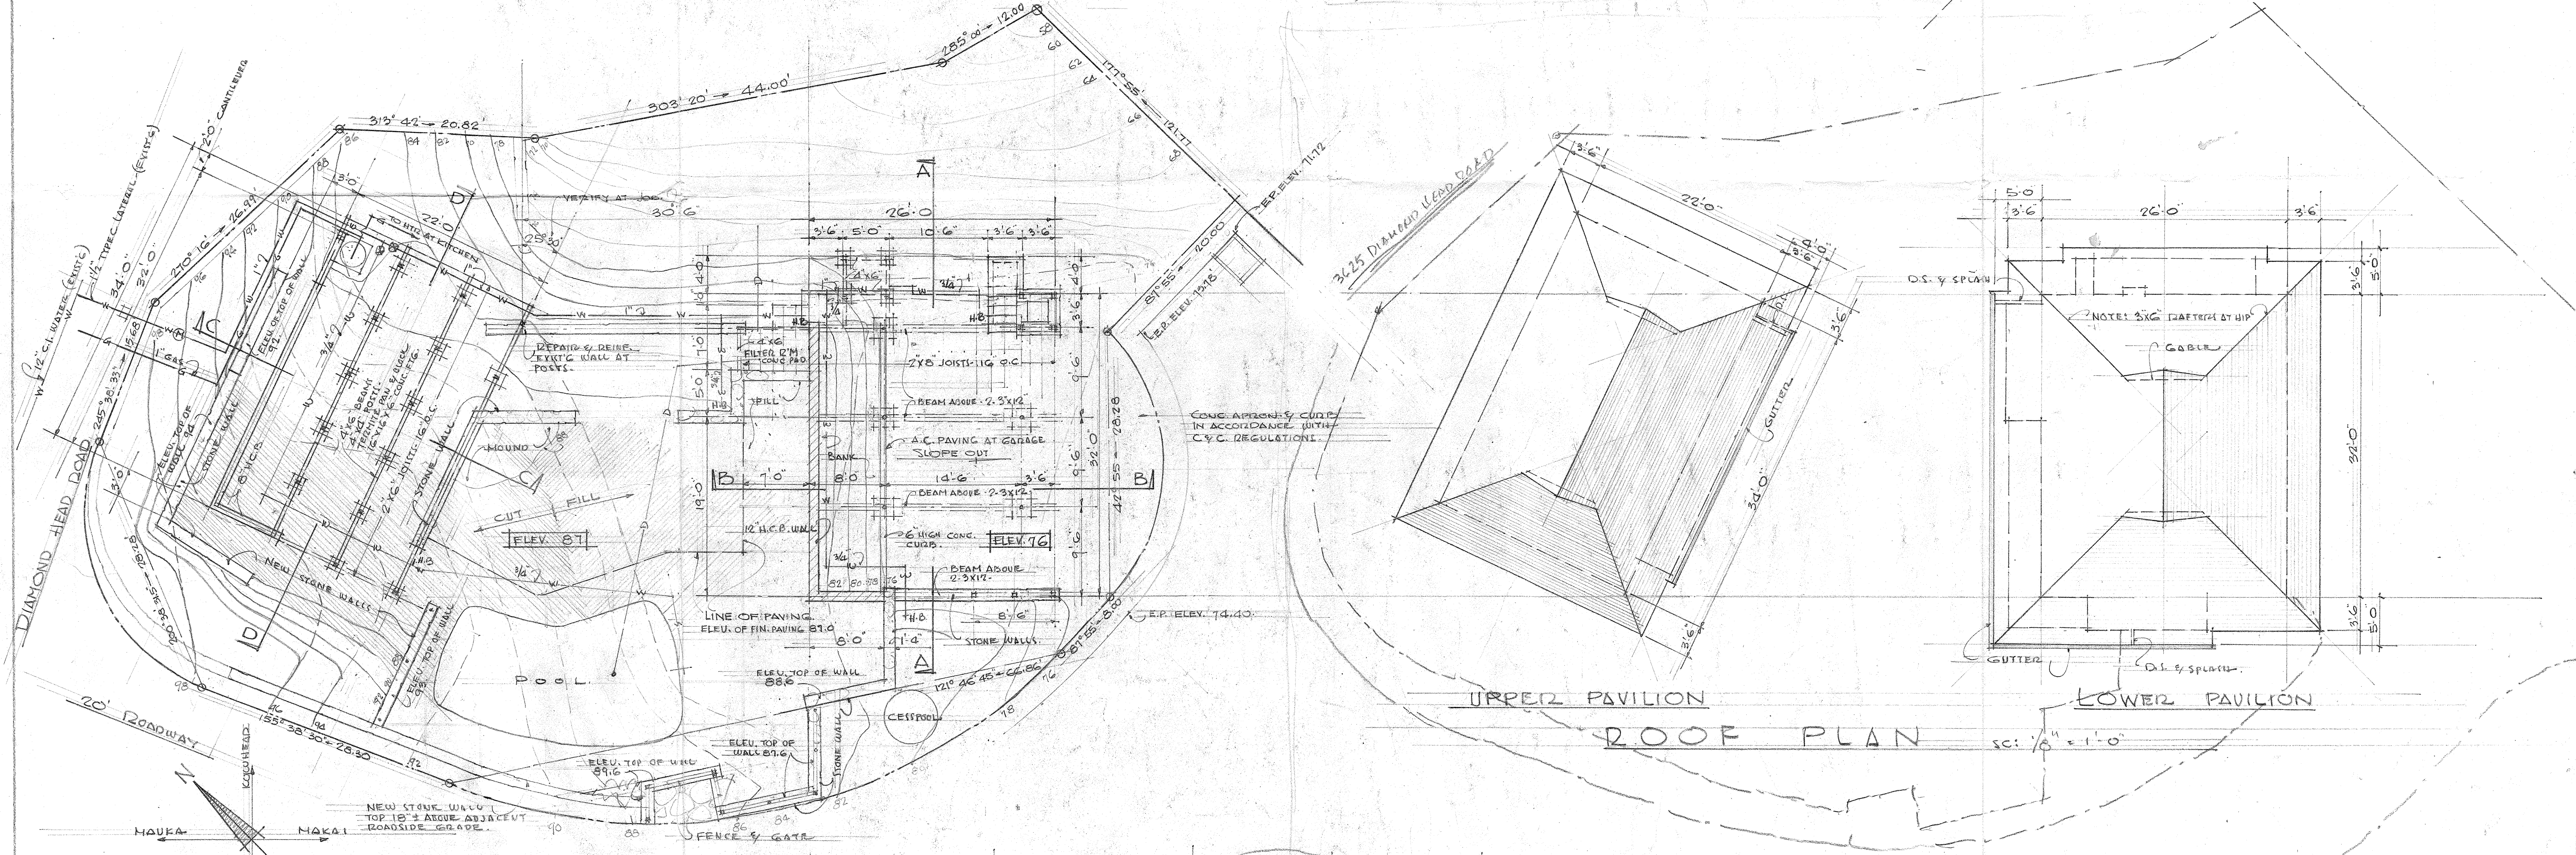

DATE	A RESORT HOME			VLADIMIR OSSIPOFF	
	FOR MR. & MRS. D. BARRY, JR.			ARCHITECT	
	KALAWAI, HONOLULU, HAWAII			HONOLULU, T. H.	
	FLOOR PLAN			JOB NO. 5926	
NOV. 23, '59	SC. 1/4" = 1'-0"	5926	5926	SHEET 1	
				OF 6	

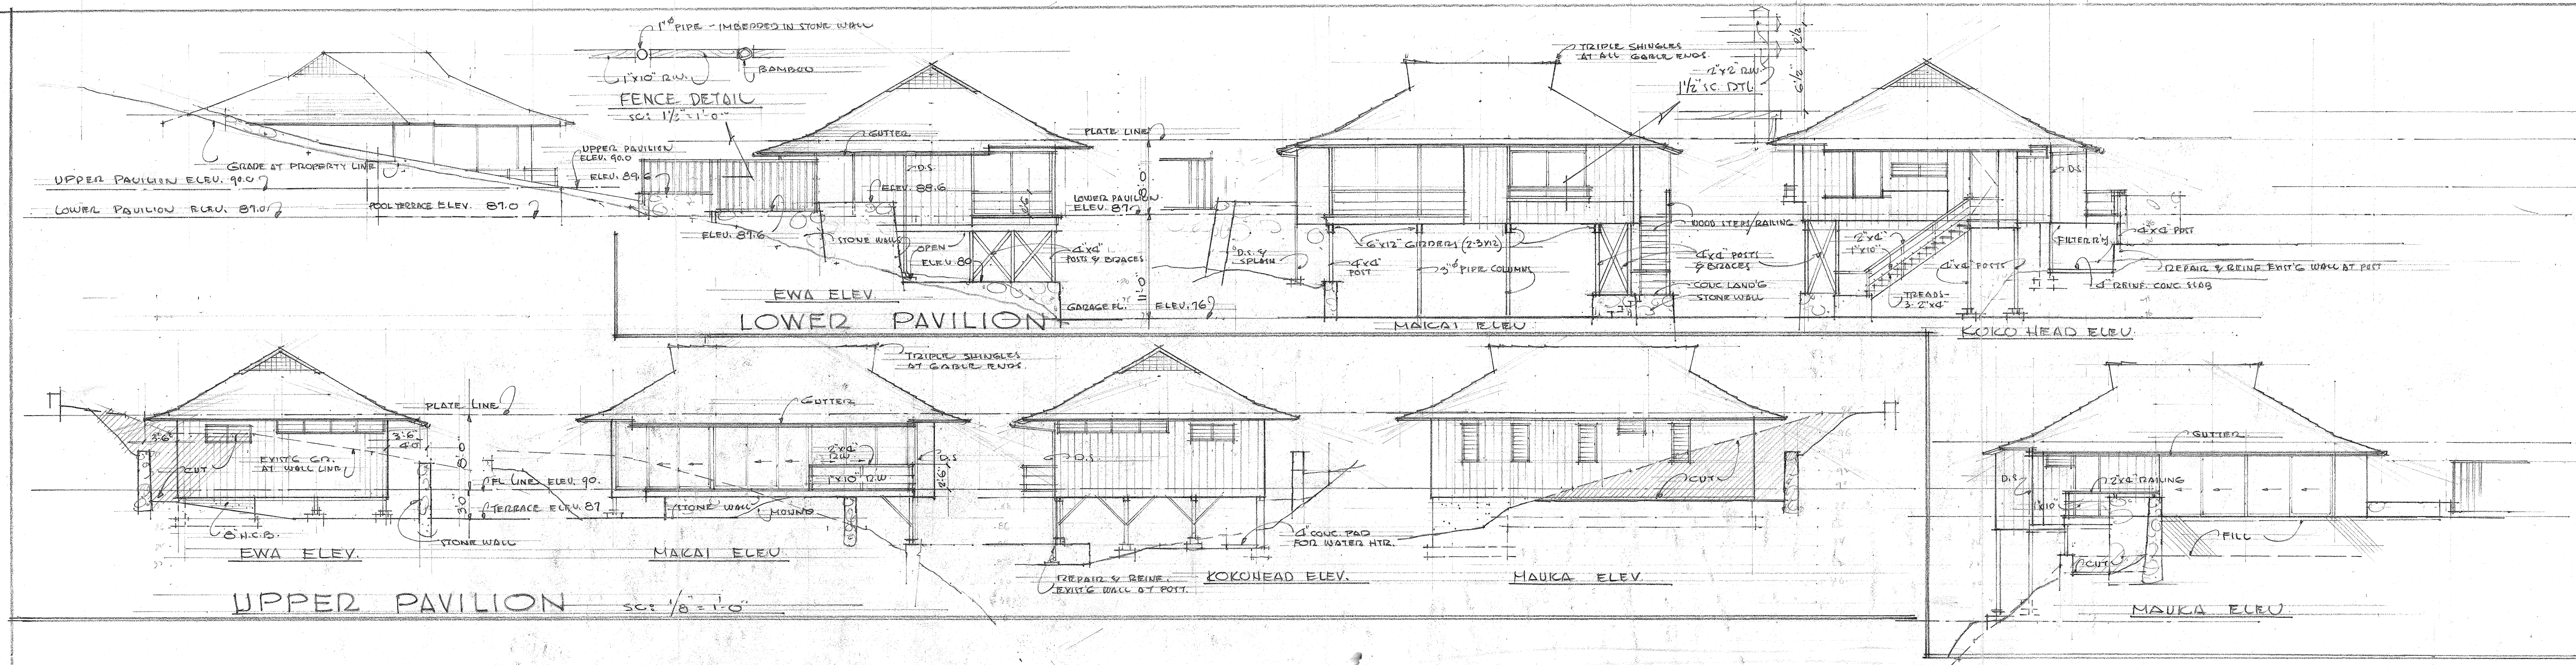



TAX MAP KEYS 3-1-38-1 C-1
PLOT & FOUNDATION PLAN
 SC: 1/8" = 1'-0"

- EXIST'G GRADE TO BE CHANGED
- EXIST'G GRADE TO REMAIN & NEW FINISH GRADE
- G GAS LINE
- W WATER LINE

SECTION THRU POOL
 SC: 1/4" = 1'-0"

TAX MAP KEYS 3-1-38-1 C-1






NOV. 23, '59 5926	A RESORT HOME FOR MR. & MRS. D. BARRY JR. KAALAWAI, HONOLULU, HAWAII		VLADIMIR OSSIPOFF ARCHITECT HONOLULU, T.H.
	JOB 5926	SHEET 2	OF 6
	PLOT & FOUNDATION PLAN 1/8" = 1'-0" EXTERIOR ELEV.		
	NOV. 23, '59		

  


LOWER PAVILION

DATE	NOV. 23, '59	A RESORT HOME FOR MR. & MRS. D. BARZLY JR. KAILUAHAI, HONOLULU, HAWAII	VLADIMIR OSSIPOFF ARCHITECT
		SECTION: 50: 1/4" = 1'-0"	HOB 59426 59426
			SHEET 3 OF 6


UPPER PAVILION LOWER PAVILION

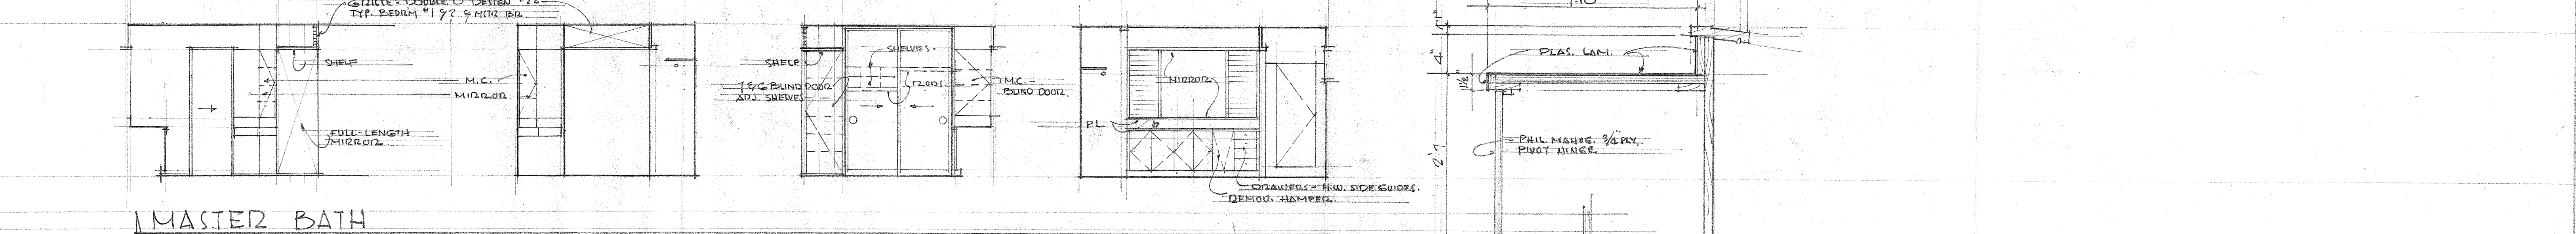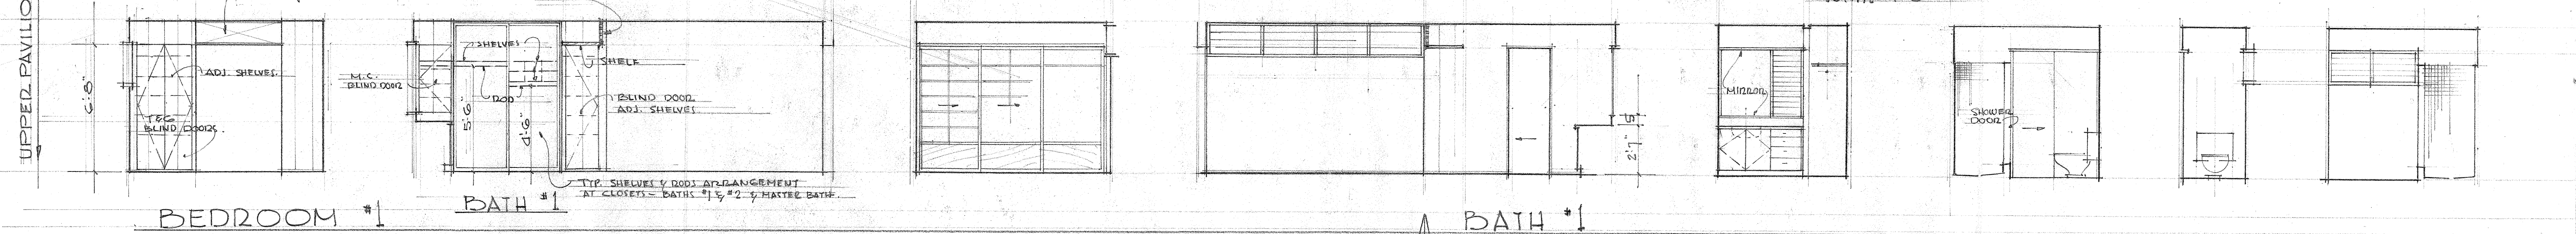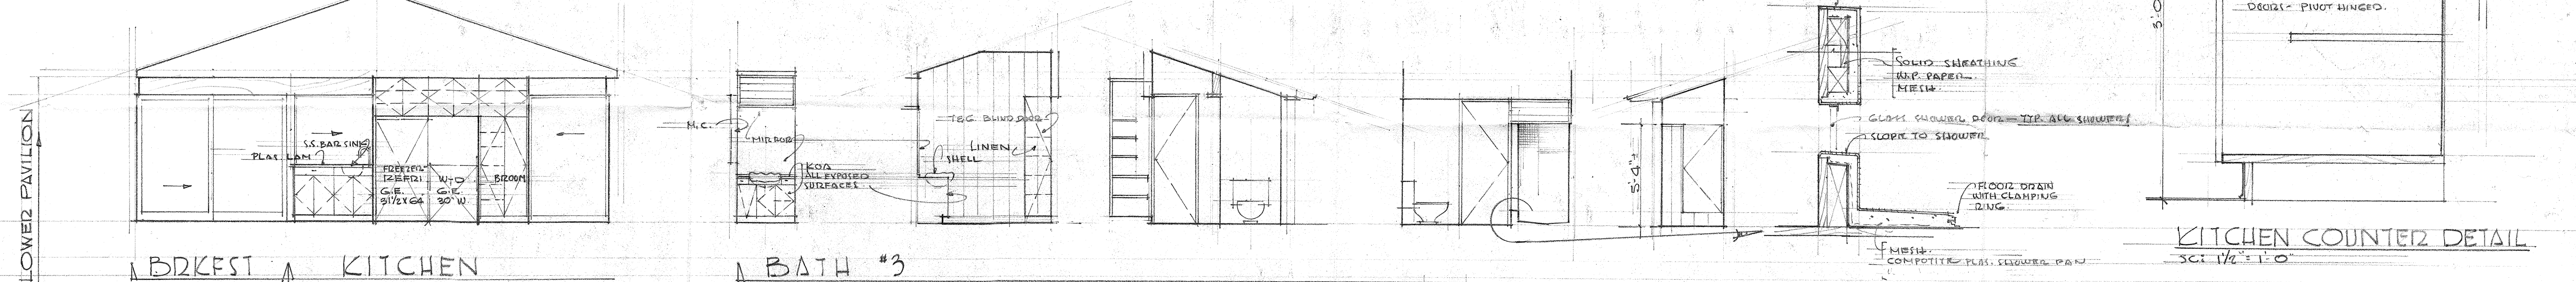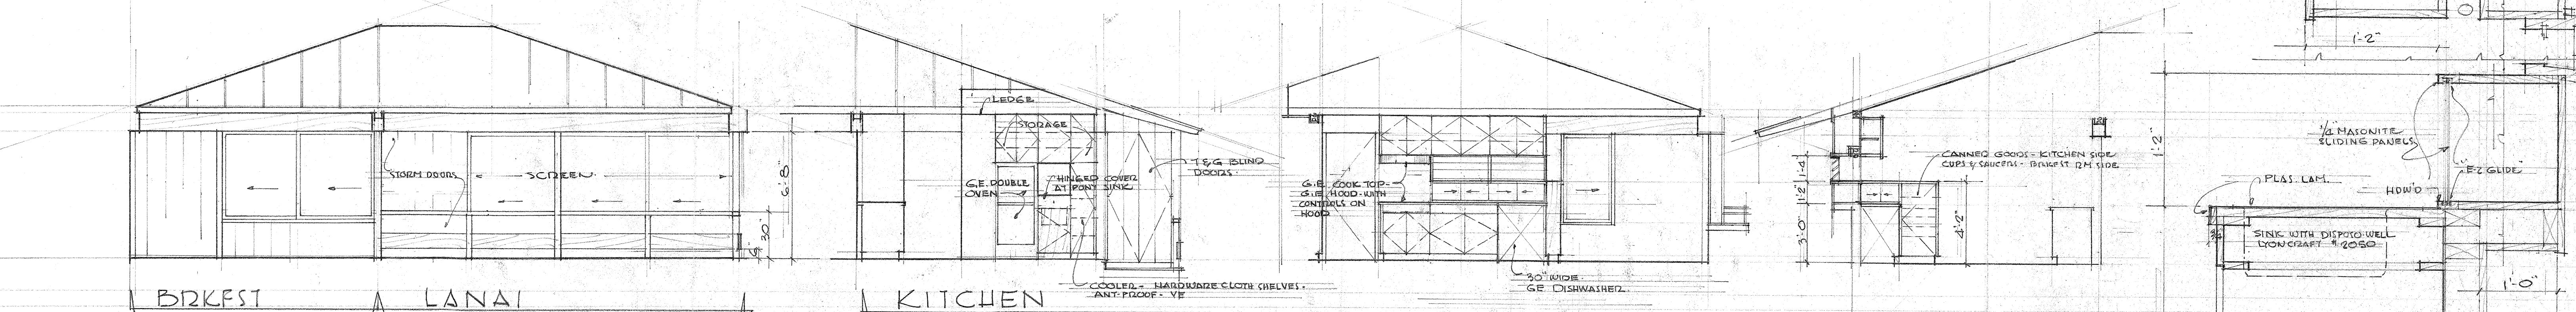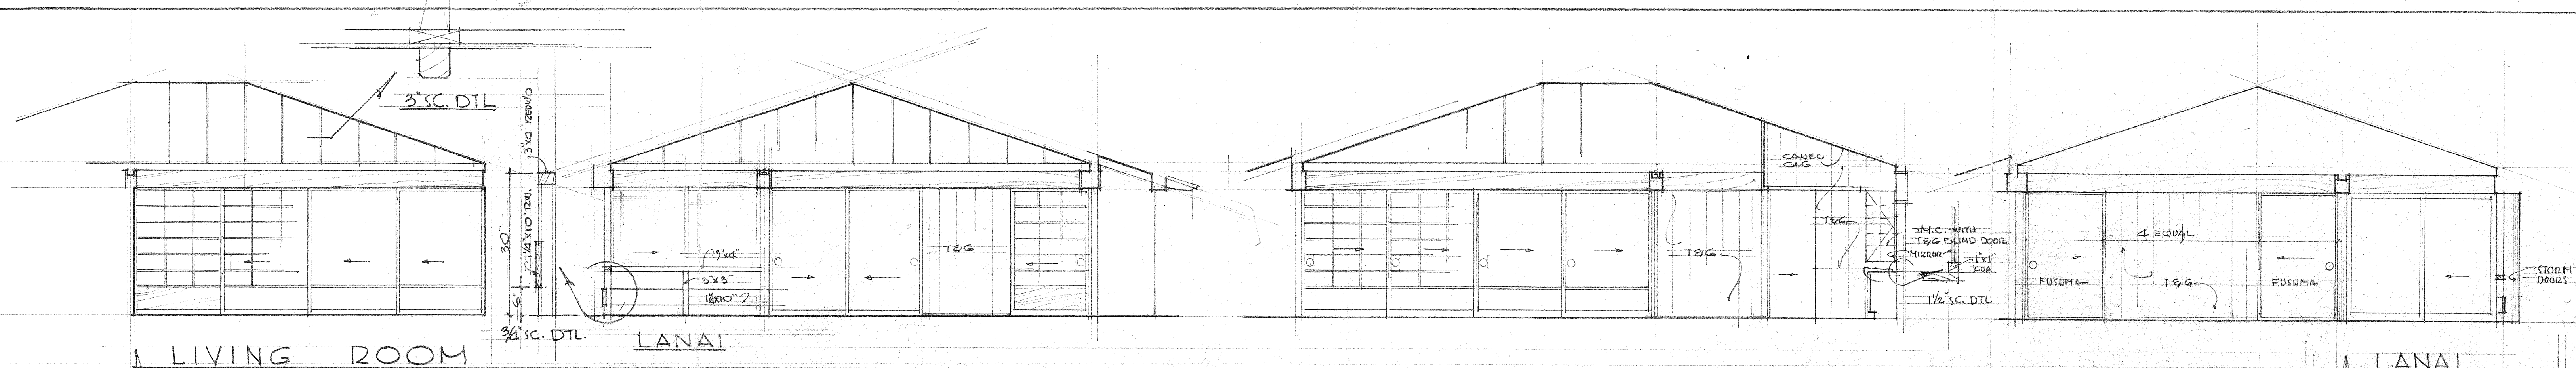


DATE	A RESORT HOME		VLADIMIR OSSIPOFF		
	NOV. 23, 54		ARCHITECT		
	FOR MR & MRS D. BARRY JR				
	KALAWAI, HONOLULU, HAWAII		HONOLULU, T. H.		
		INTERIOR ELEVATIONS - 1/4" = 1'-0"		JOB 59265926	SHEET 4 OF 6
		DETAILS - SCALE AS NOTED			

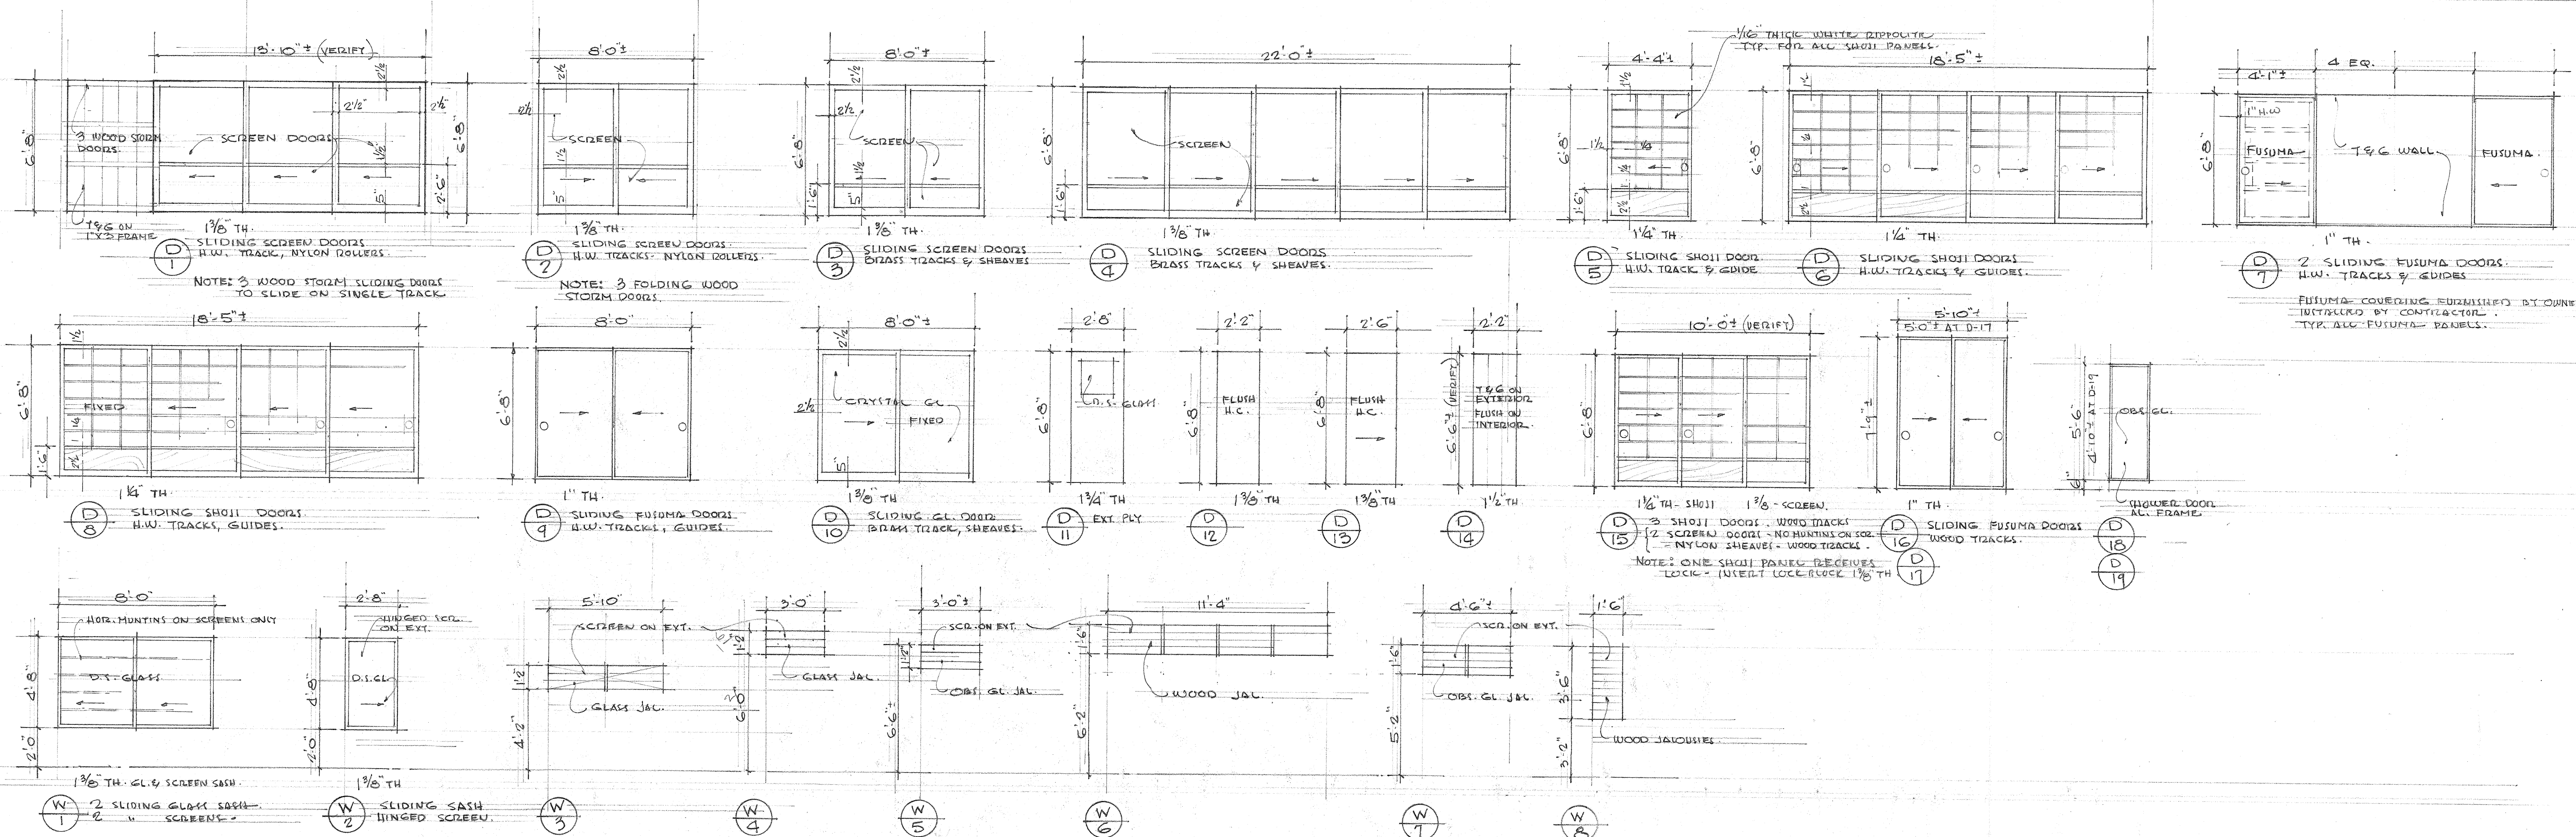

DOOR & WINDOW SCHEDULES

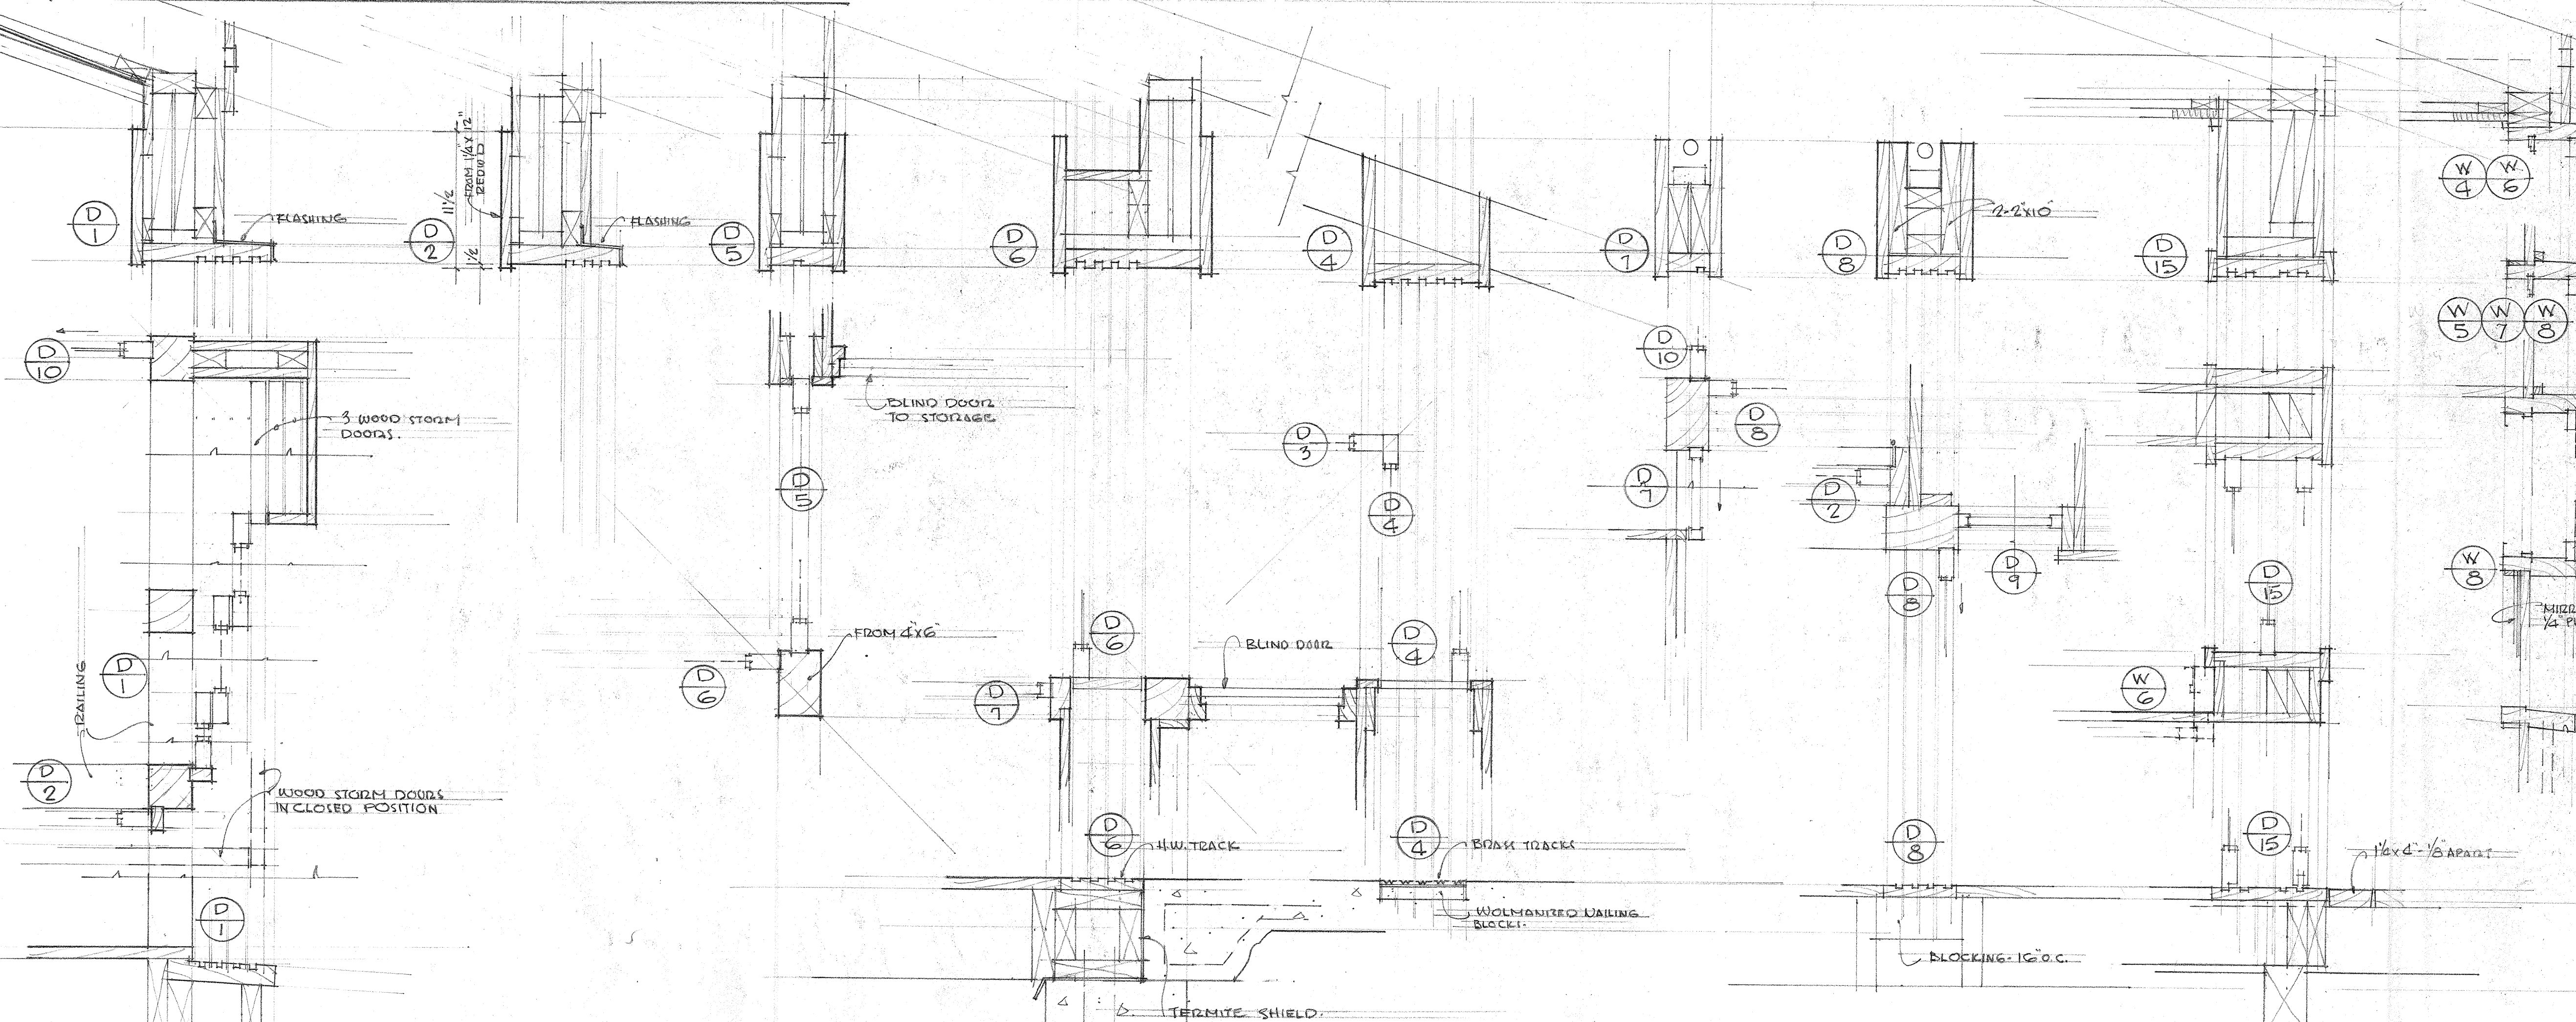

DATE	NOV. 23, 59	A RESORT HOME FOR MR. & MRS. D. BARRY JR. KAALOWAI, HONOLULU, HAWAII	VLADIMIR OSSIPOFF ARCHITECT HONOLULU, T. H.
JOB	5926	DOOR & WINDOW SCHEDULE	5
SHEET	5926	DETAILS - set 1/2" = 1'-0"	6

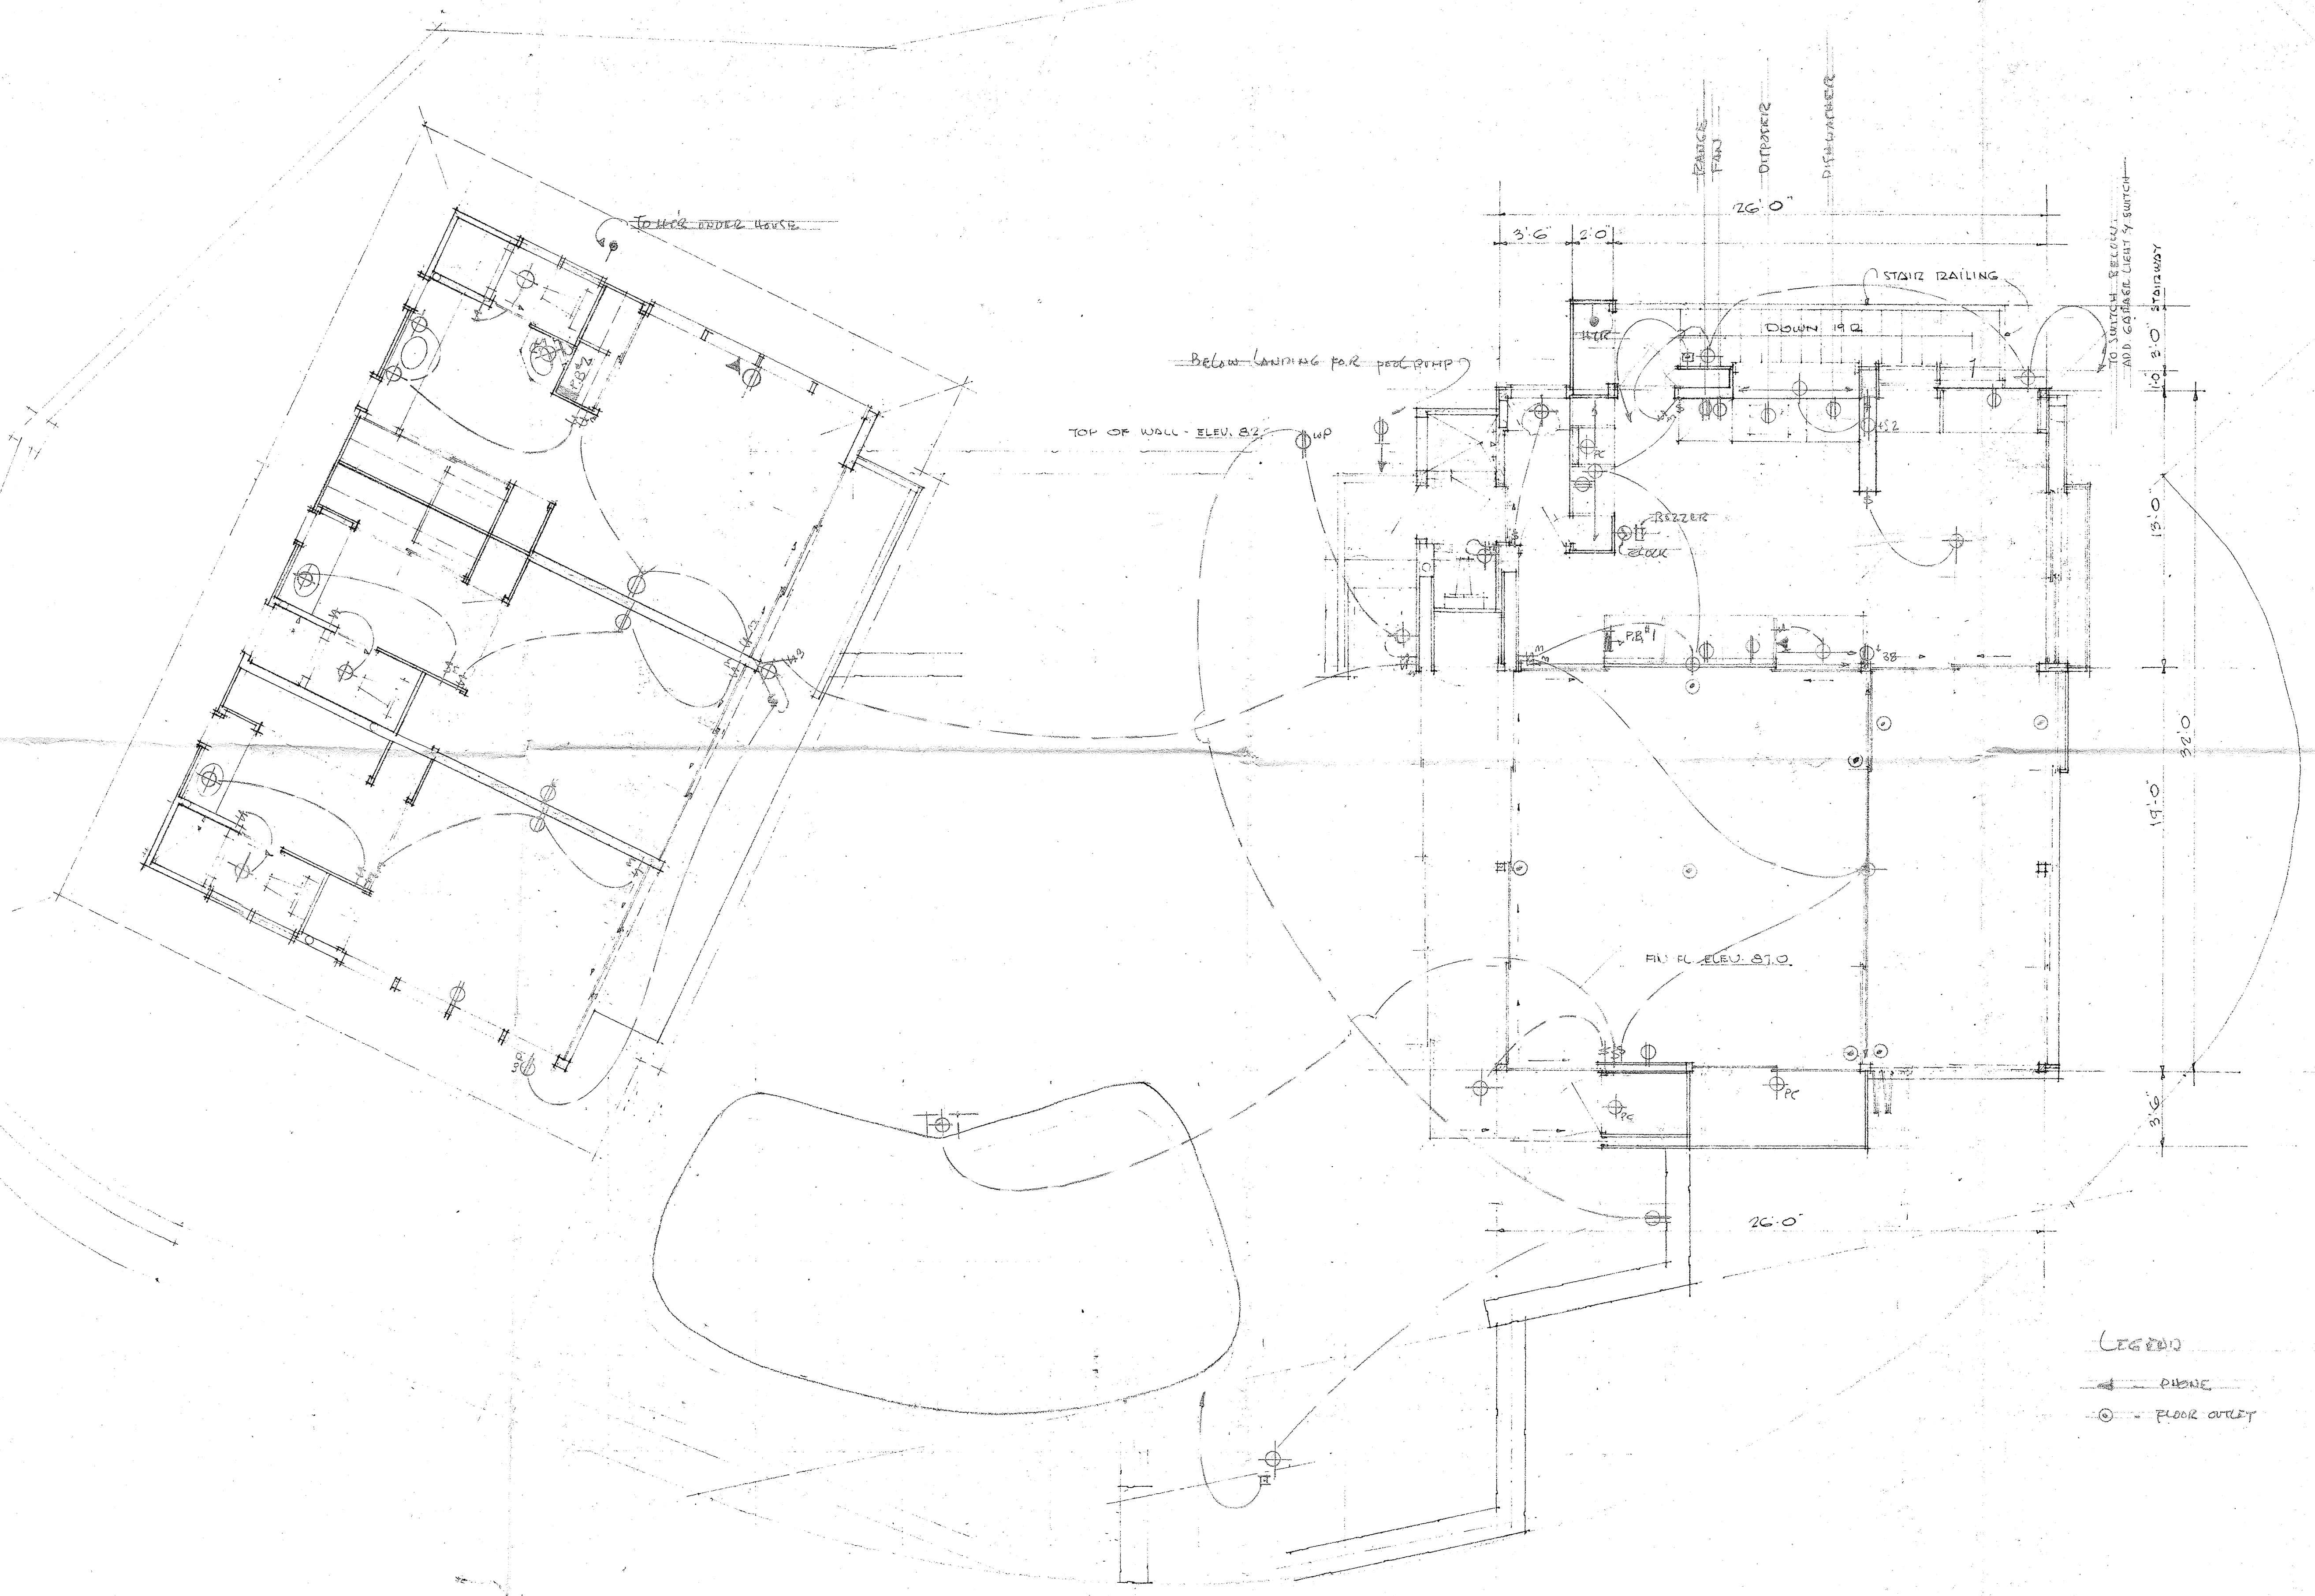

LEGEND

— PHONE

○ FLOOR OUTLET

DATE NOV. 27, '59	A RESORT HOME FOR MR. & MRS. D. BARRY JR. KALAKAU, HONOLULU, HAWAII	VLADIMIR OSSIPOFF ARCHITECT HONOLULU, T. H.
ELECTRICAL PLAN - 1/4" = 1'-0"	JOB	SHEET 6 OF 6